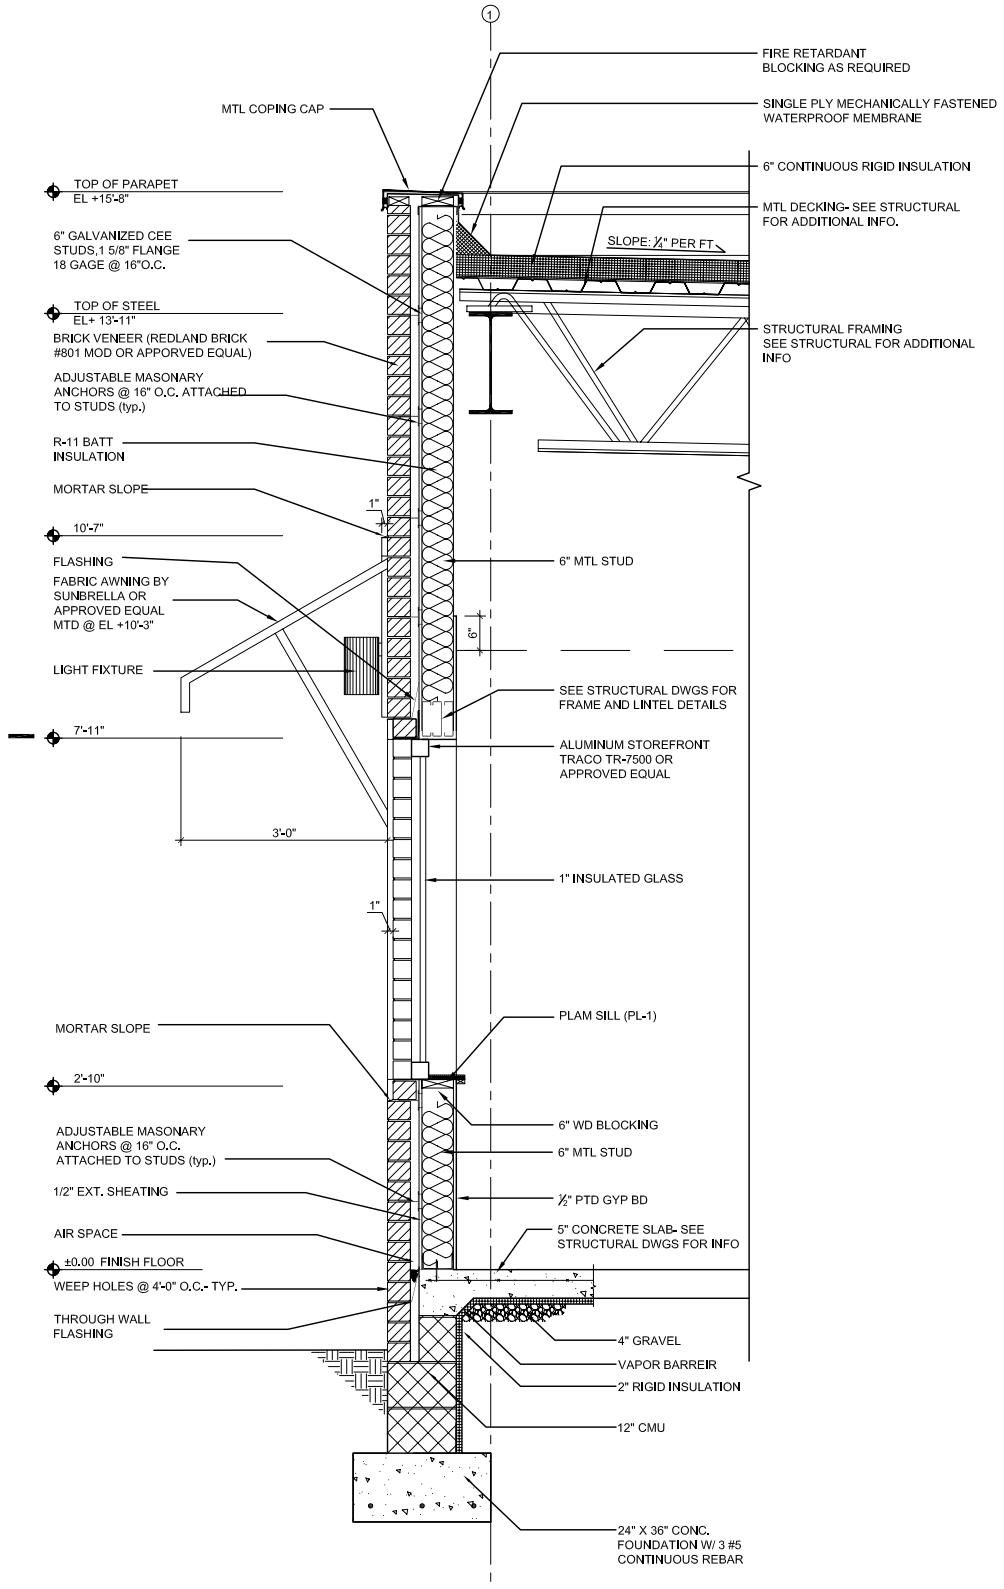

1 A-5 TYPICAL WALL SECTION
SCALE: 1" = 1'-0"

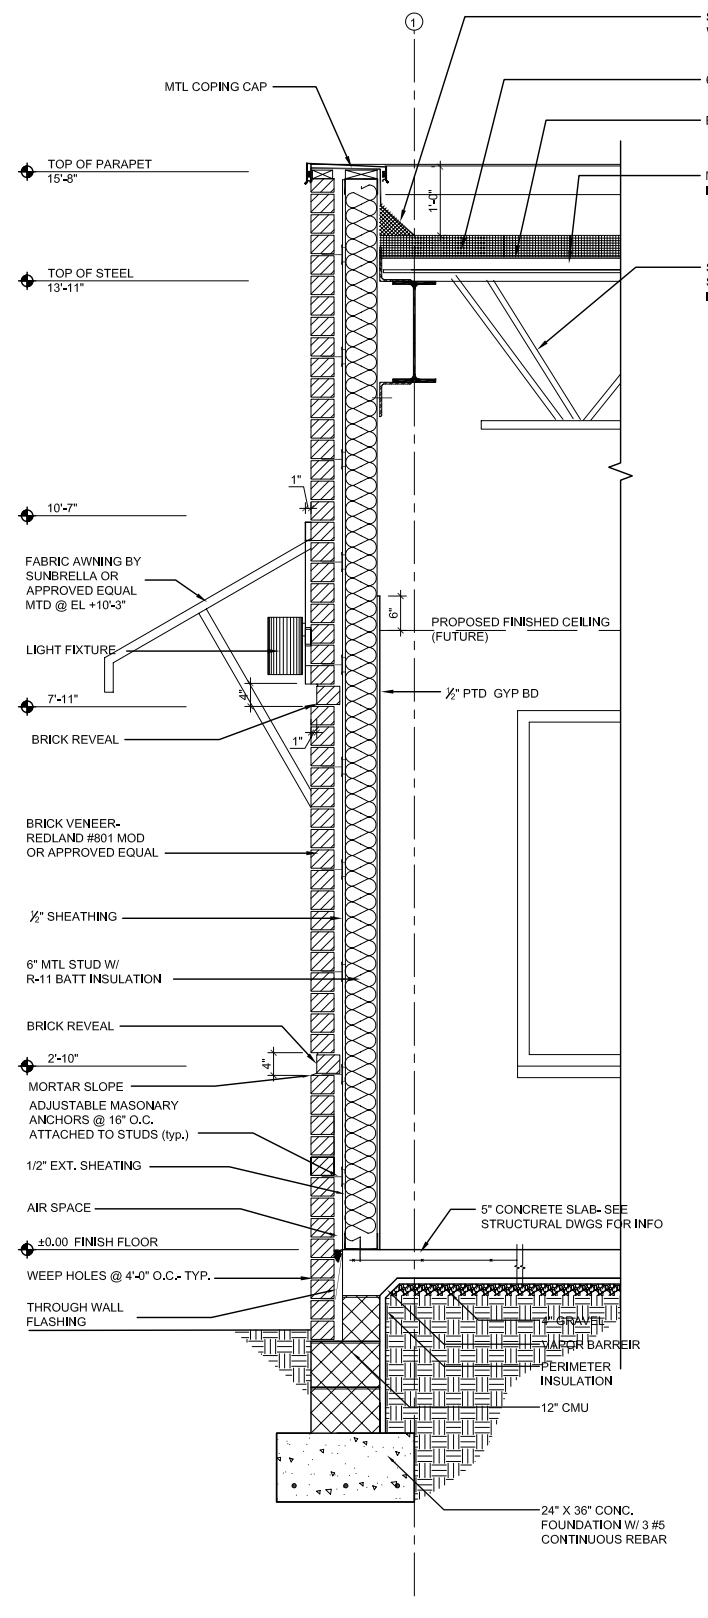

2 A-5 TYP. WALL SECTION
SCALE: 1" = 1'-0"

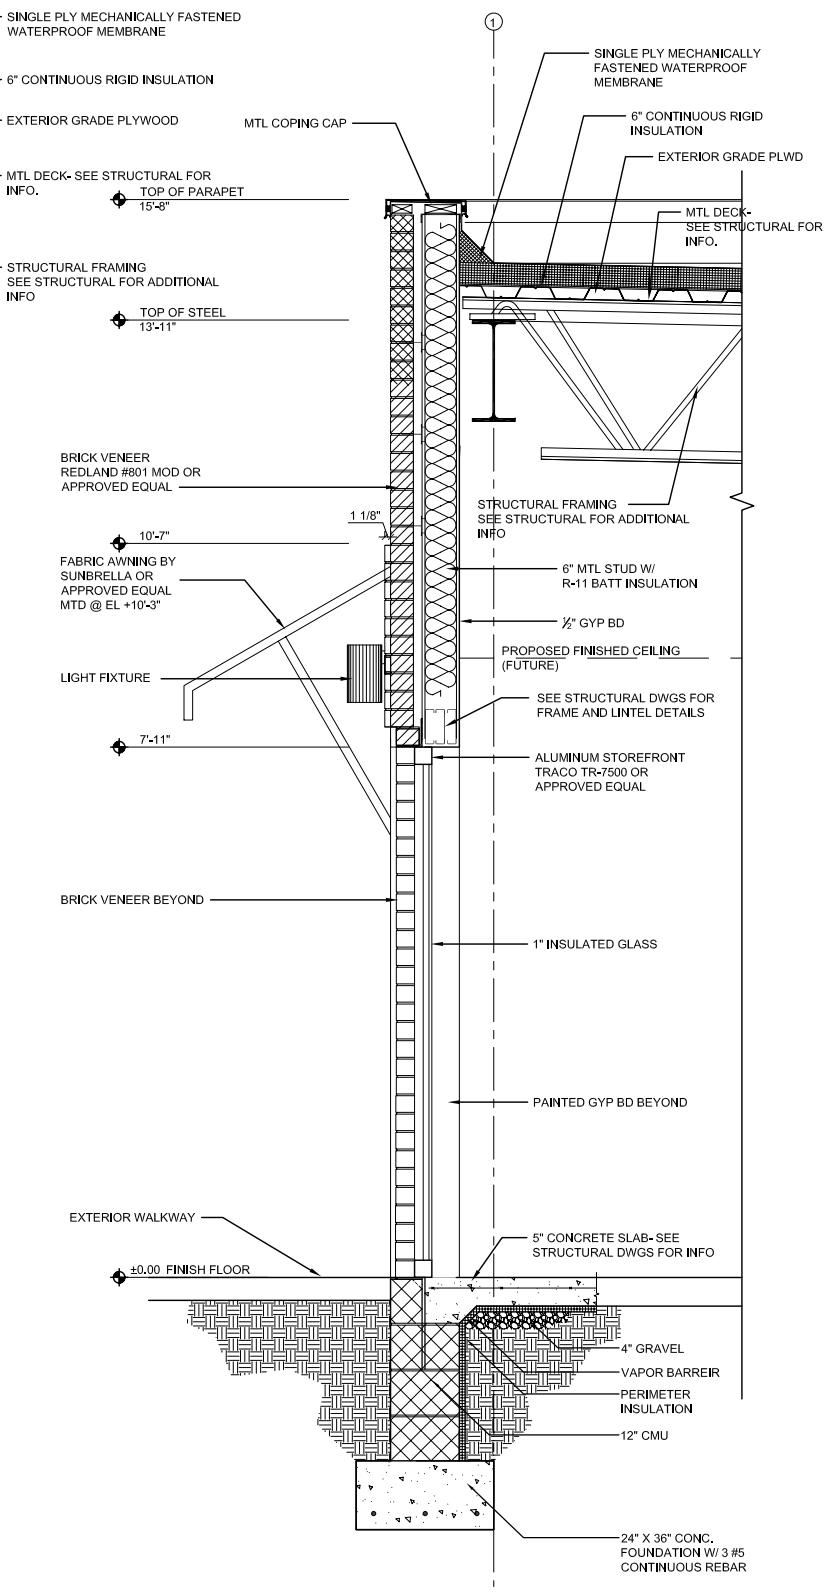

3 A-5 TYPICAL WALL SECTION
SCALE: 1" = 1'-0"

Notes Consultants

MACRIS, HENDRICKS & GLASCOCK, P.A.
9220 Wightman Road
Suite 120
Montgomery Village, MD 20886

COLUMBIA ENGINEERING INC.
6470 Dobbin Road
Columbia, MD 21045
cei@columbiaengineering.com

CAPITAL ENGINEERING ASSOCIATES
1911 North Ft. Myer Drive
Suite 108
Arlington, VA 22209
ceassoc1@covad.net

Project

Quince Orchard Crescent

Highland Development Co.

Drawing Title

WALL SECTIONS

Date	Issue

Dwn By
Chkd By
Job No.

Sheet No.

A-5