* ALL EXIST. ENTRANCES ARE ON GRADE. *

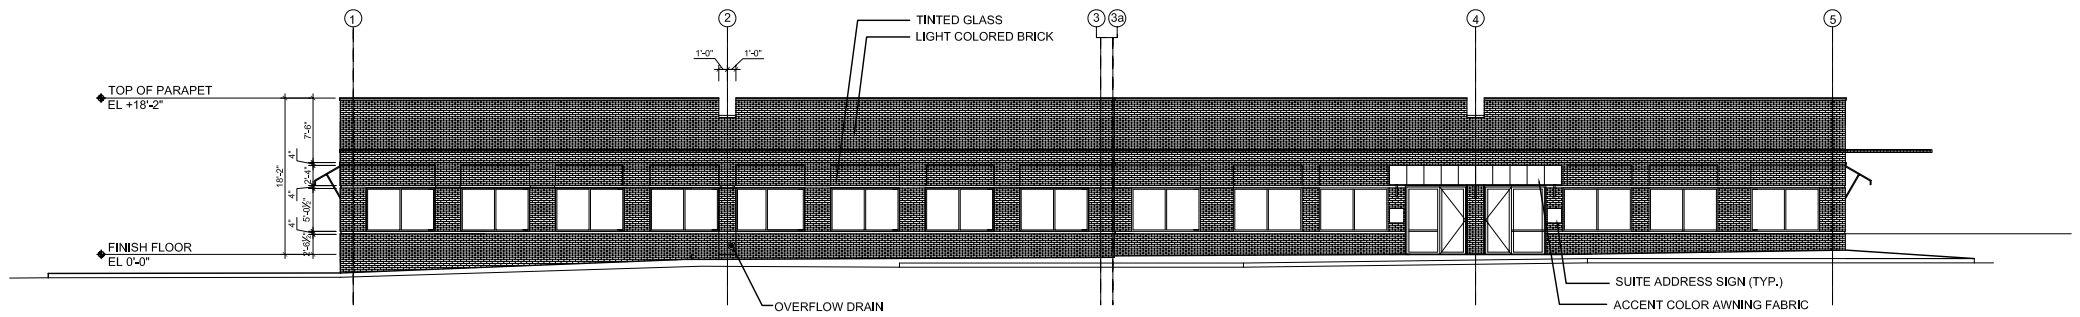

1 SOUTH ELEVATION
A-3 Scale: 1/8" = 1'-0"

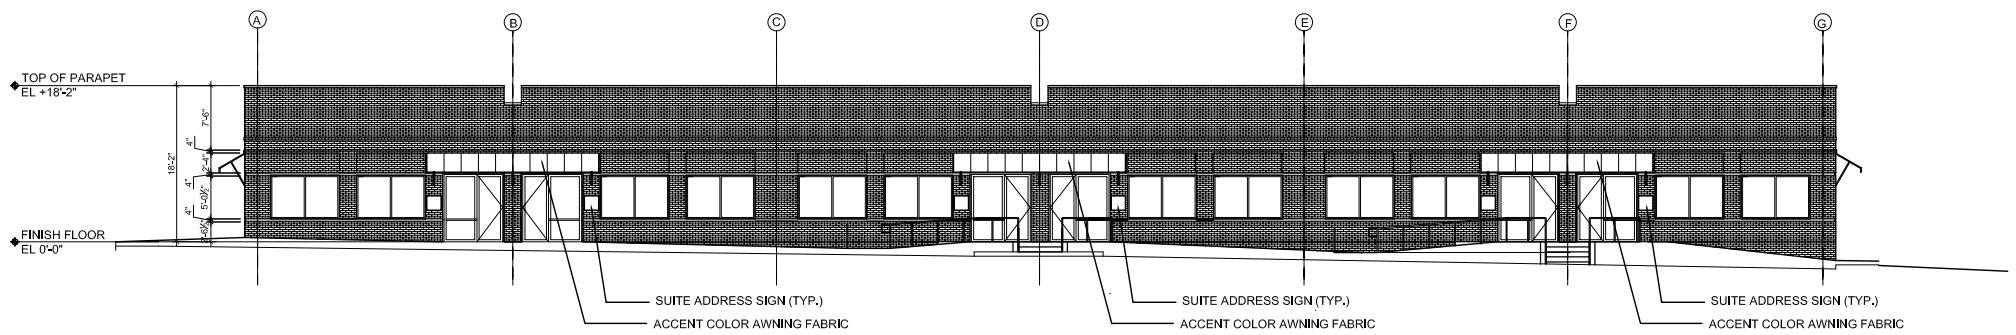

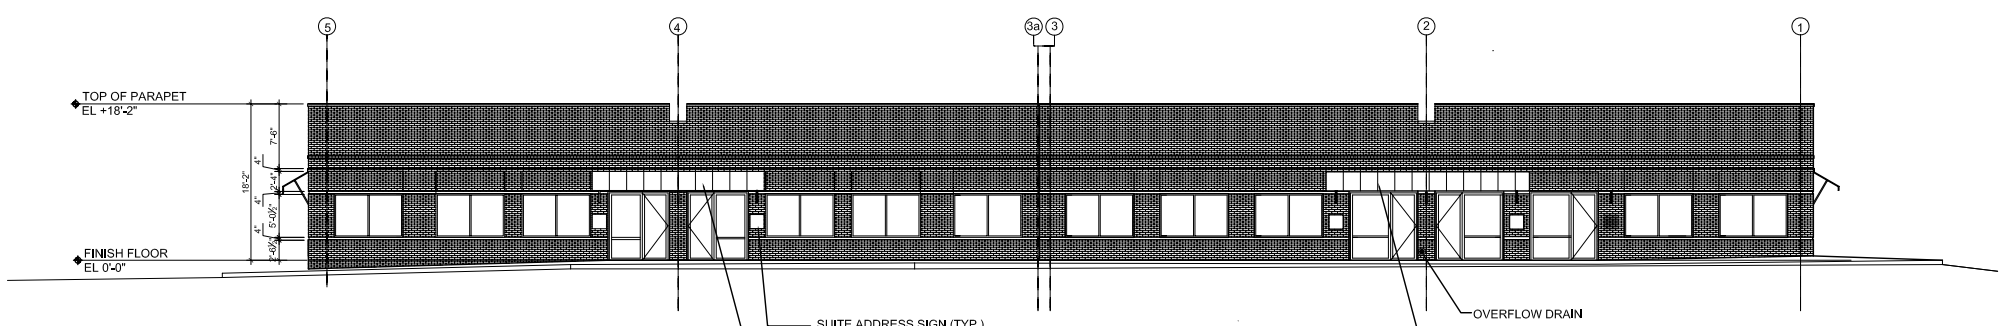

3 NORTH ELEVATION
A-3 Scale: 1/8" = 1'-0"

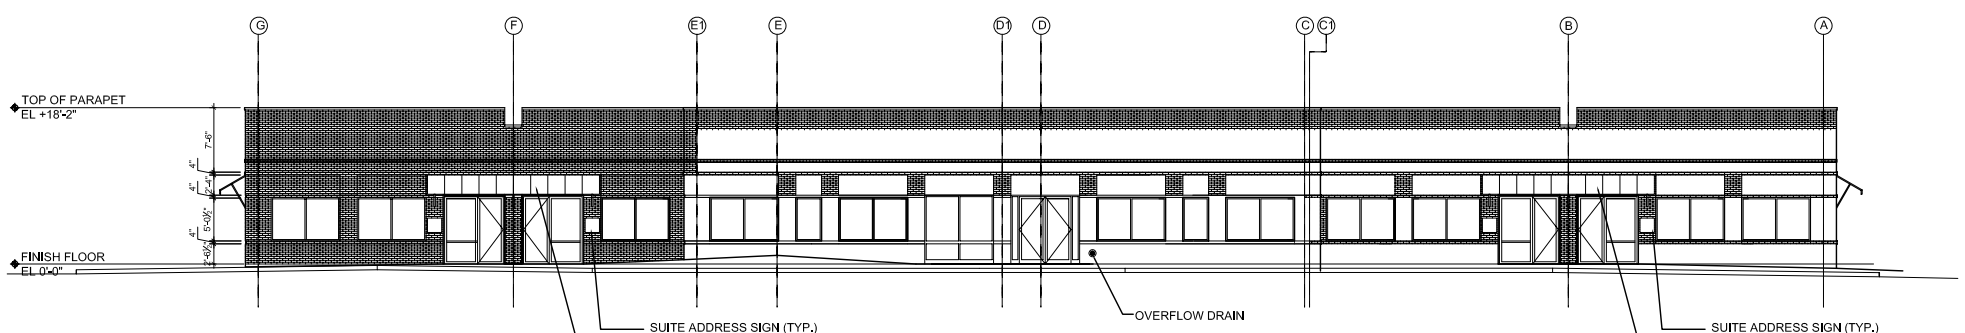

4 EAST ELEVATION
A-3 Scale: 1/8" = 1'-0"

GLASS SCHEDULE

TYPE	SIZE	REMARKS
W-1	8'-0" x 5'-0"	1" INSULATED TEMPERED
W-2	4'-0" x 8'-0"	1" INSULATED TEMPERED
W-3	3'-0" x 5'-0"	1" INSULATED TEMPERED

KEY NOTES

1. GLASS STOREFRONT AND DOORS 18, 19 AND 20 SHALL BE TINTED BLACK. 5% TRANSPARENCY.
2. CONSTRUCTION JOINT AT THIS LOCATION. SEE STRUCTURAL DRAWINGS FOR ADDITIONAL INFORMATION.

Notes Consultants

MACRIS, HENDRICKS & GLASCOCK, P.A.
9220 Wightman Road
Suite 120
Montgomery Village, MD 20886

COLUMBIA ENGINEERING INC.
6470 Dobbin Road
Columbia, MD 21045
cei@columbiaengineering.com

CAPITAL ENGINEERING ASSOCIATES
1911 North Ft. Myer Drive
Suite 108
Arlington, VA 22209
ceassoc1@covad.net

Project

Quince Orchard Crescent

Highland Development Co.

Drawing Title

ELEVATIONS

Date	Issue

Dwn By
Chkd By
Job No.

Sheet No.

A-2