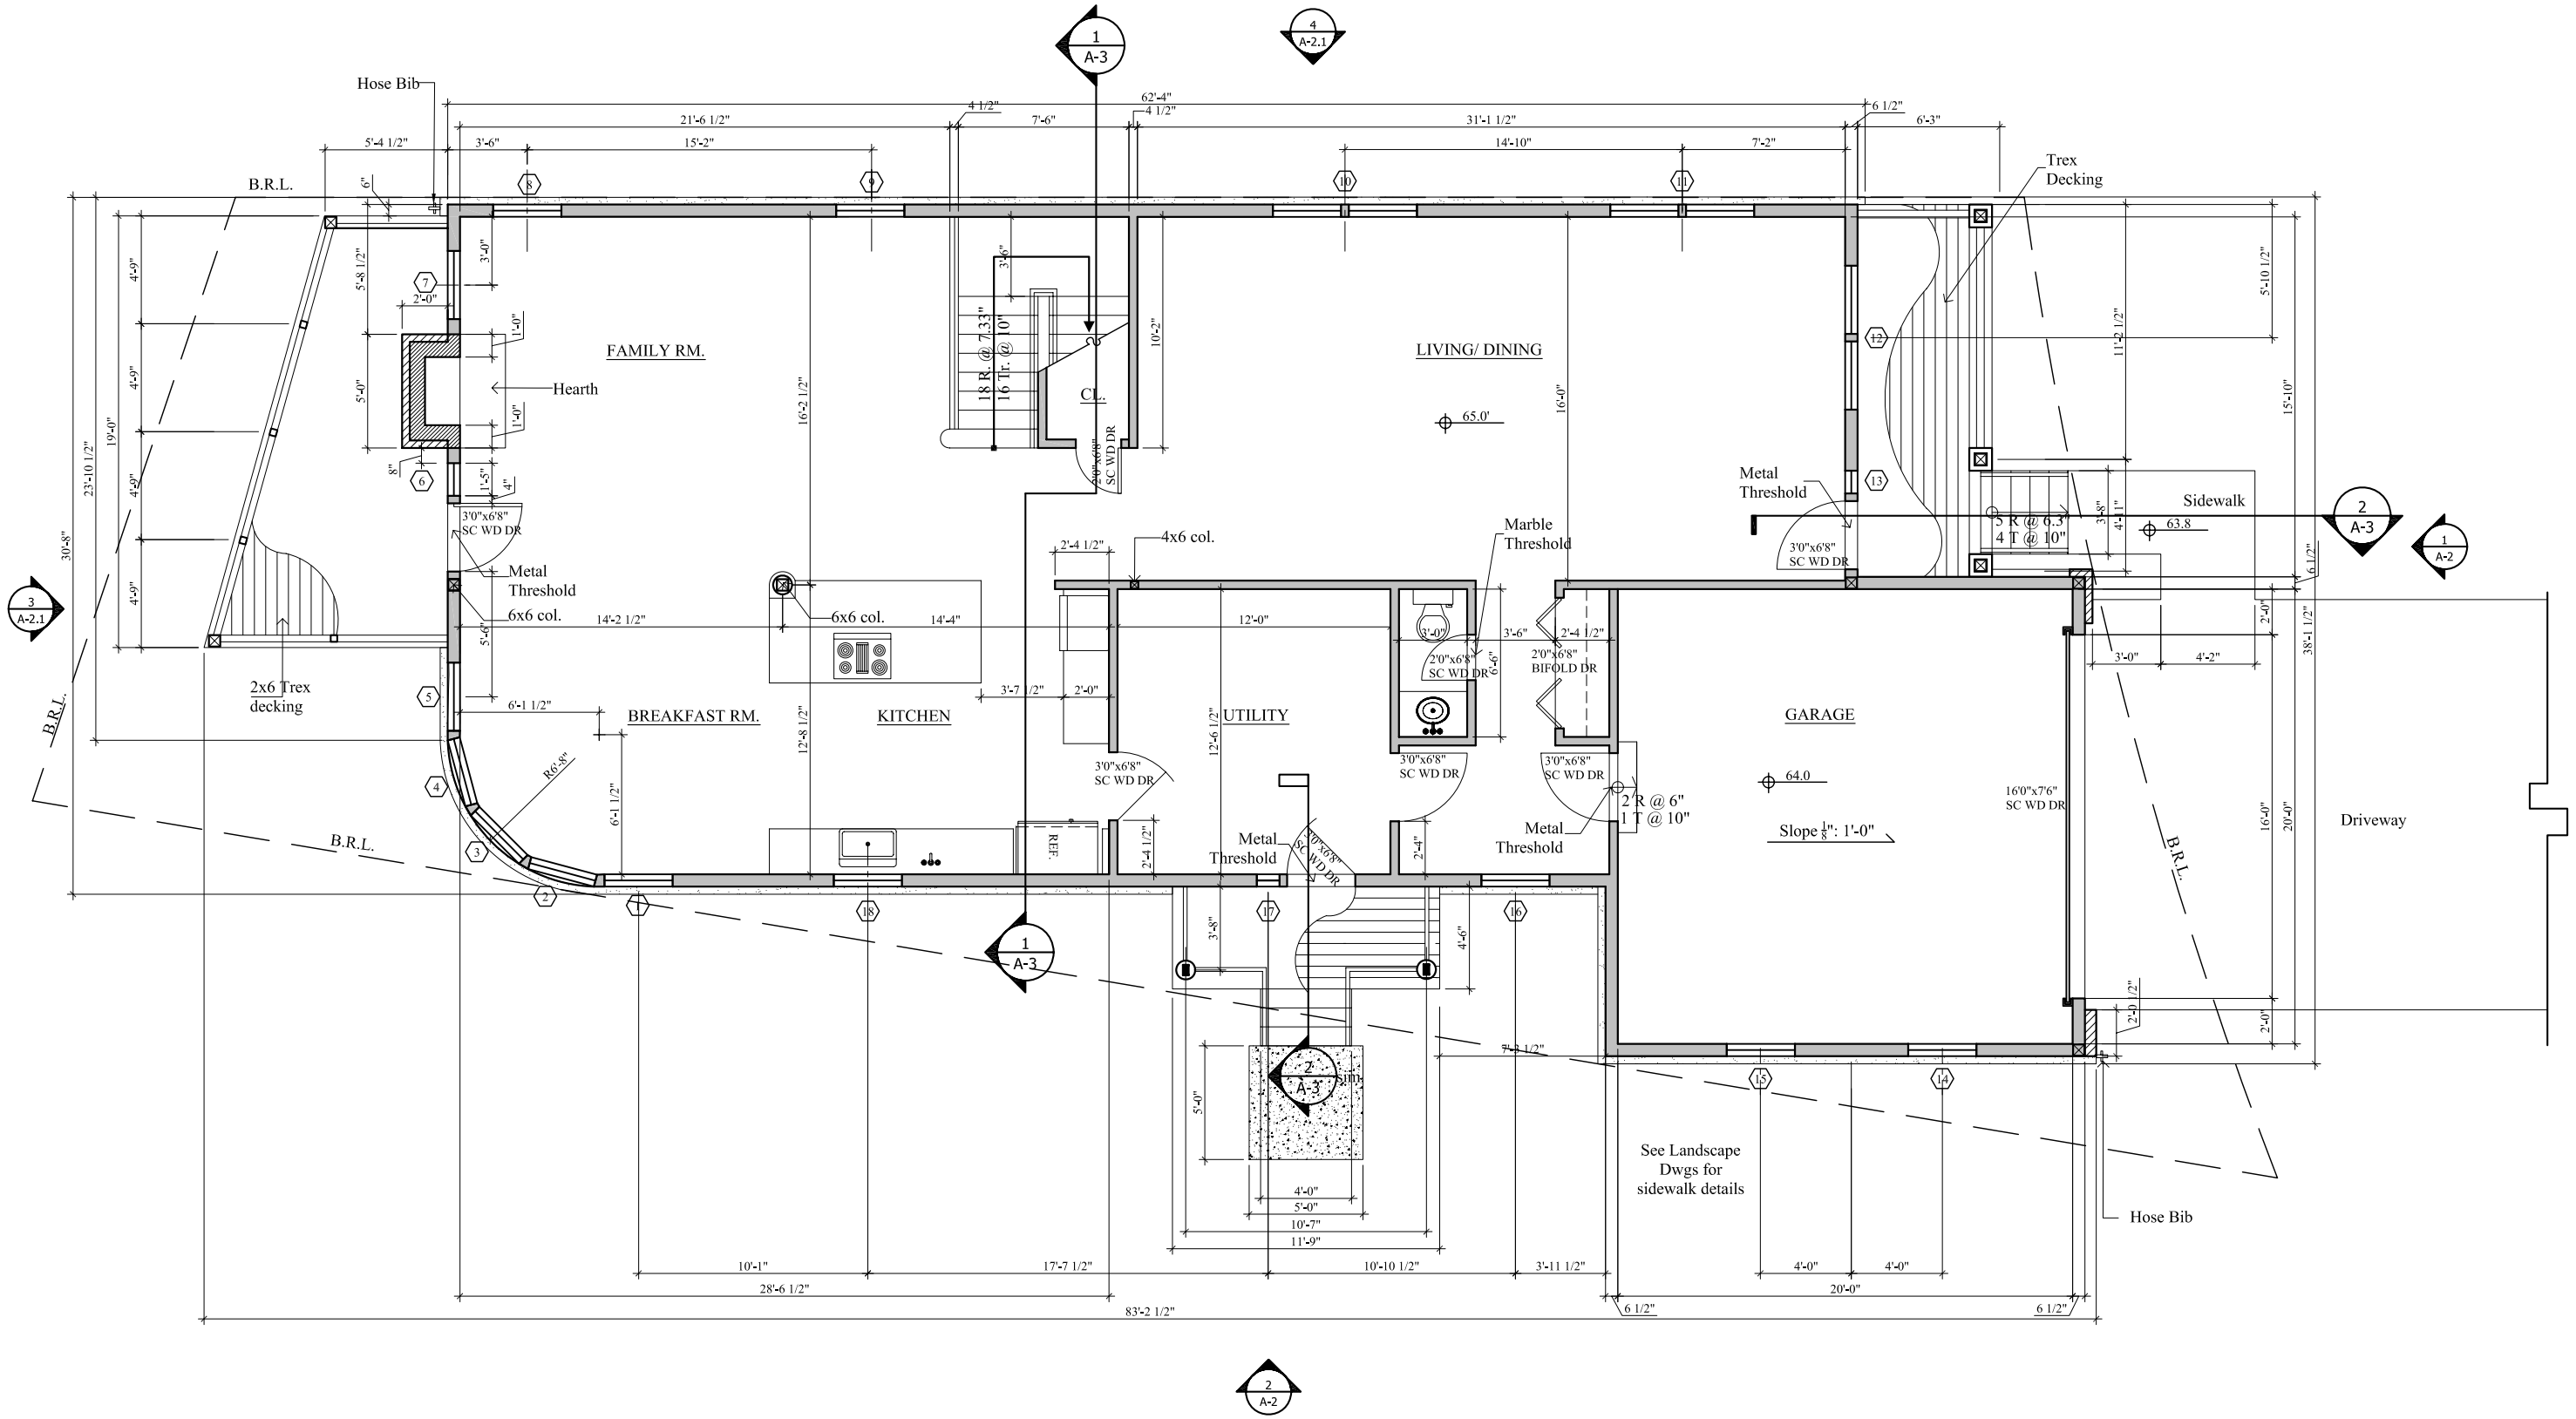

First Floor Plan

Scale: $\frac{1}{4}$"= 1'-0"